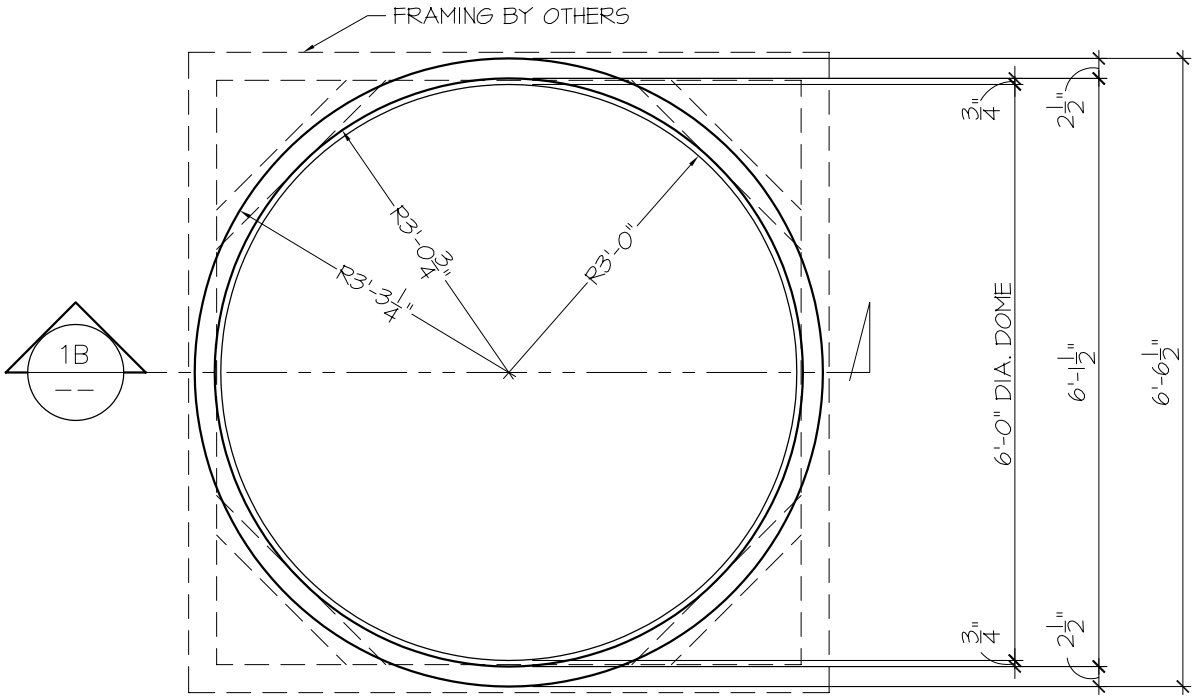

1A REFLECTED PLAN VIEW

SCALE : 1/2" = 1'-0"

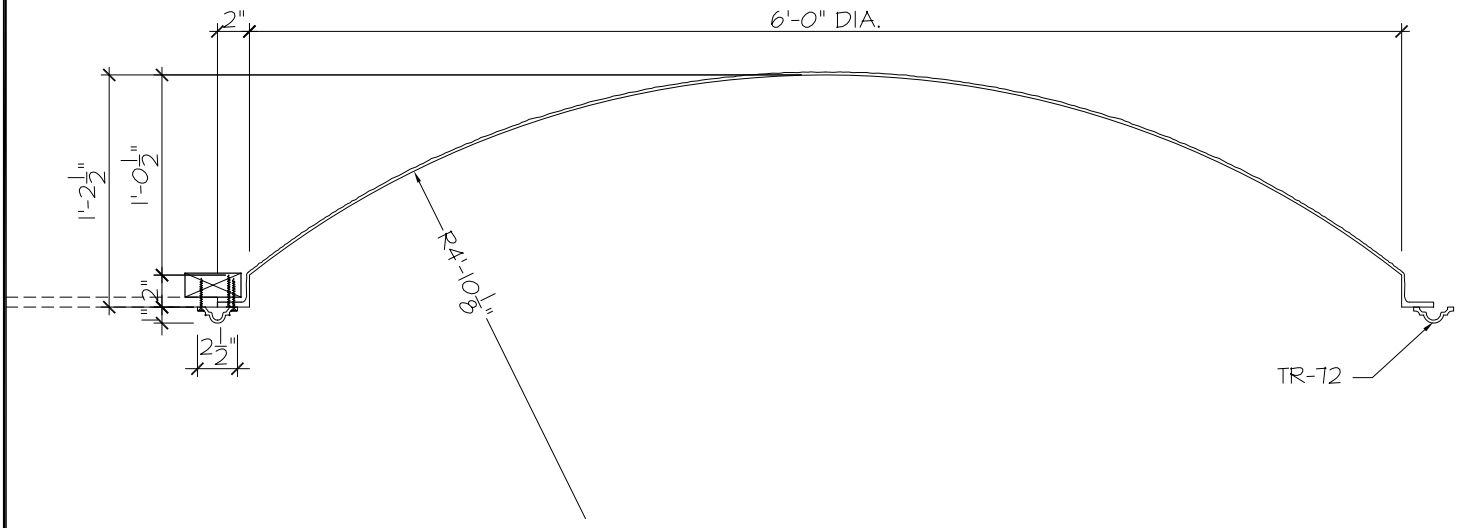

1B DETAIL SECTION

SCALE : 1" = 1'-0"

FIRST CLASS BUILDING PRODUCTS

3600 DALLAS HWY
SUITE #230-387
MARIETTA, GA 30064

Phone 770.514.8141
Fax 770.514.0731

PROJECT:	FIRST CLASS BUILDING PRODUCTS
JOB NO:	
TITLE:	GFRP DOME
TITLE:	6'-0" DIAMETER
SCALE:	AS SHOWN
DRAWN BY:	--
SHEET NO.	D7214-T
PAGE	OF