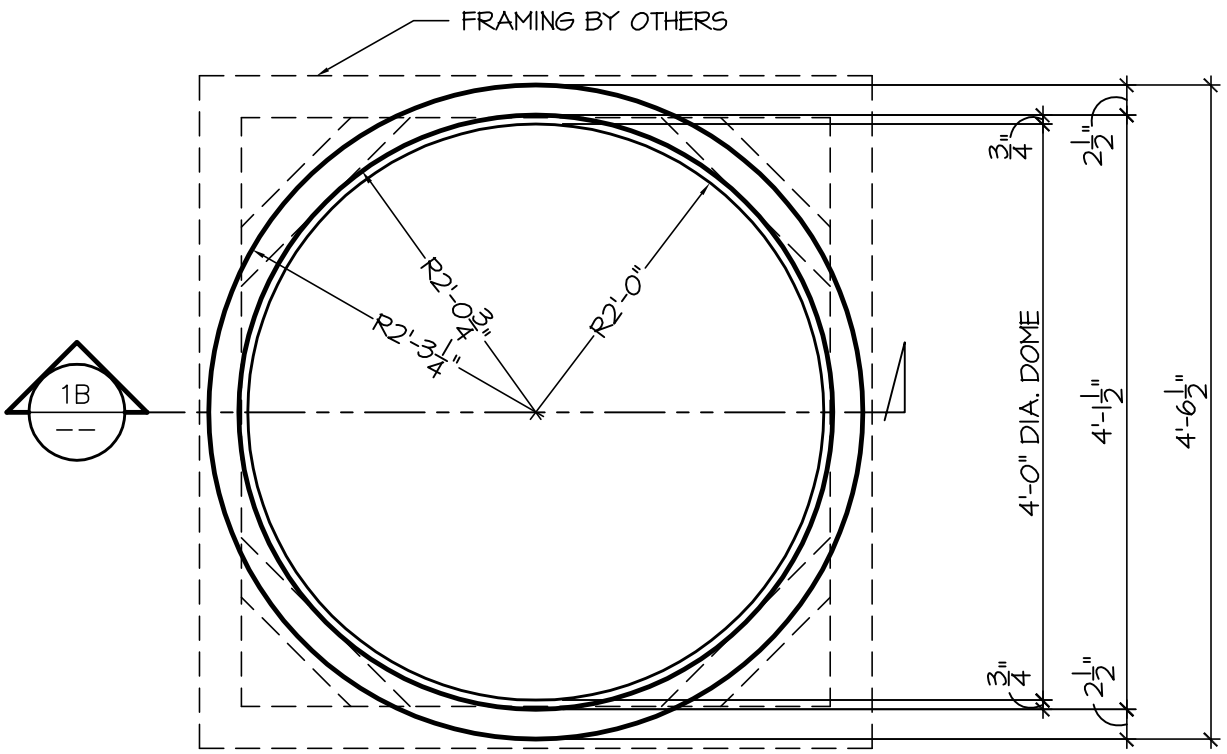

1A REFLECTED PLAN VIEW

SCALE : 3/4" = 1'-0"

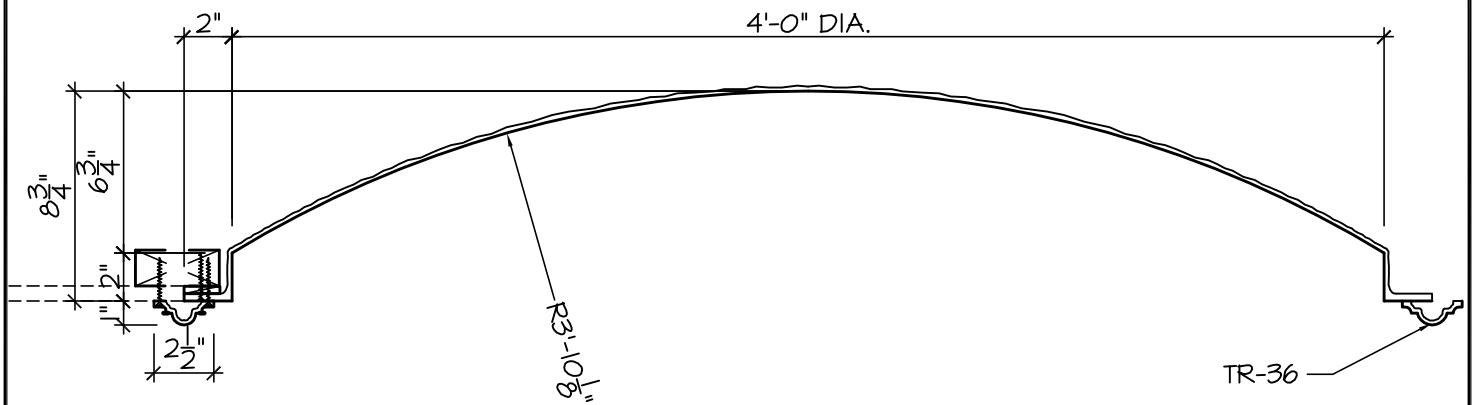

1B DETAIL SECTION

SCALE : 1-1/2" = 1'-0"

FIRST CLASS BUILDING PRODUCTS

1418 FENWICK DRIVE
MARIETTA, GA 30064

Phone 770.514.8141
Fax 770.514.0731

PROJECT: FIRST CLASS BUILDING PRODUCTS		SHEET NO. D-48-8.75
JOB NO:		
TITLE: GFRP DOME		
TITLE: 4'-0" DIAMETER		PAGE OF
SCALE: AS SHOWN	DRAWN BY: --	