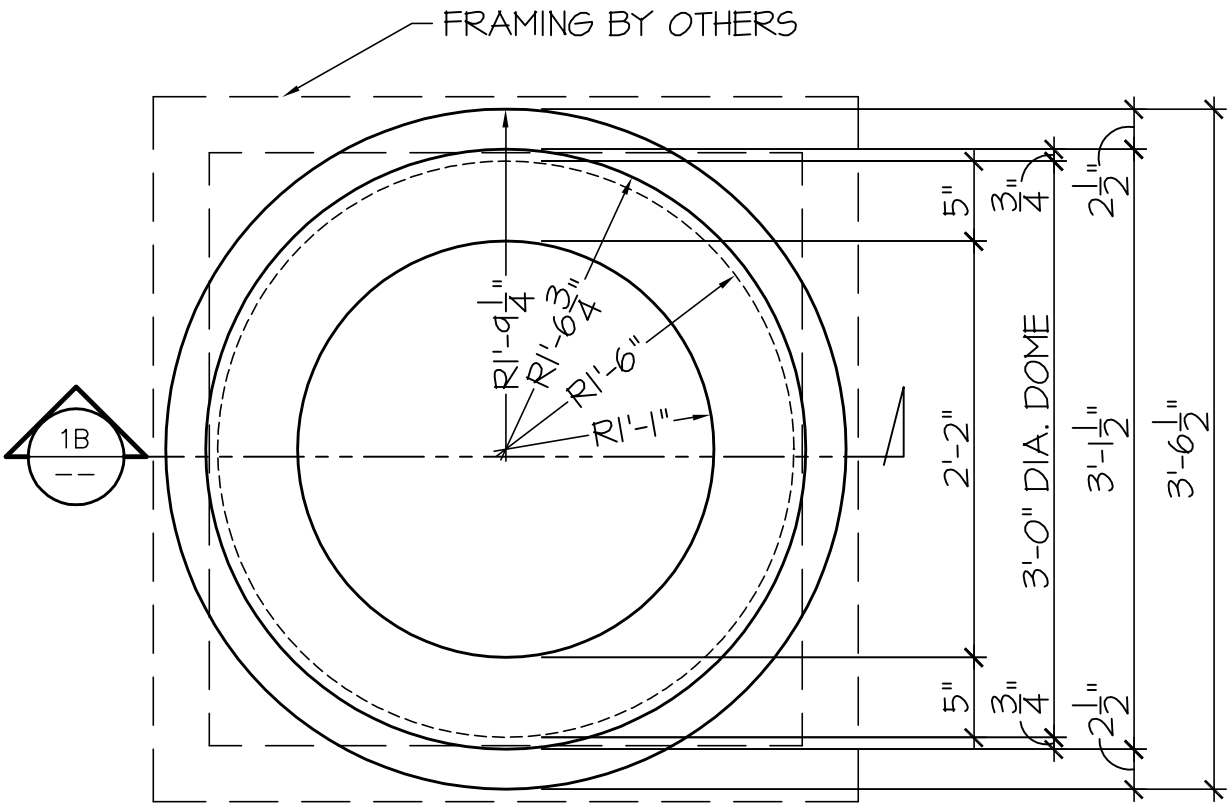

1A REFLECTED PLAN VIEW

SCALE : 1" = 1'-0"

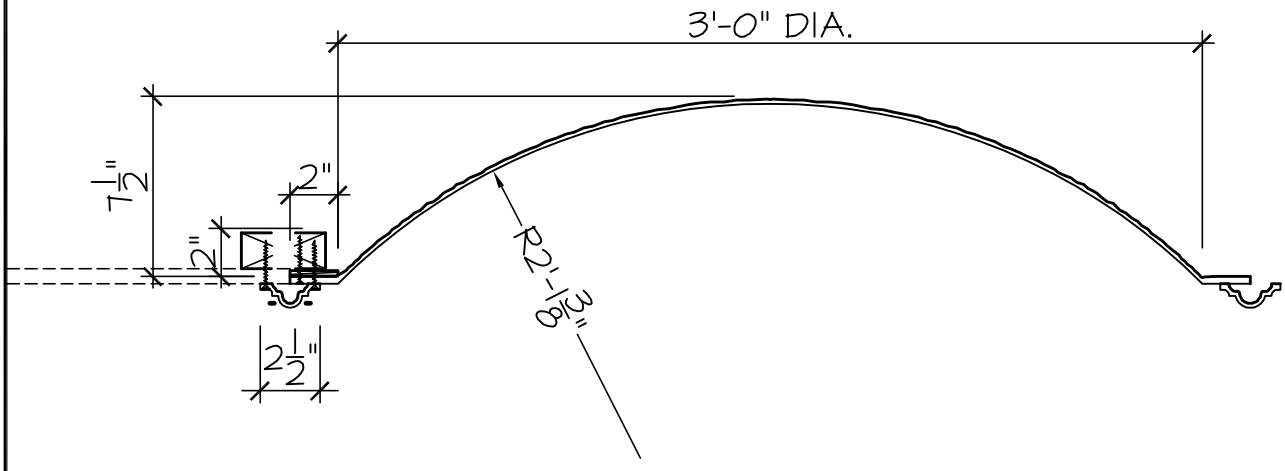

1B DETAIL SECTION

SCALE : 1-1/2" = 1'-0"

FIRST CLASS BUILDING PRODUCTS

1418 FENWICK DRIVE
MARIETTA, GA 30064

Phone 770.514.8141
Fax 770.514.0731

PROJECT: FIRST CLASS BUILDING PRODUCTS	SHEET NO. D-FC510
JOB NO:	
TITLE: GFRP DOME	
TITLE: 3'-0" DIAMETER	PAGE 1 OF 9
SCALE: AS SHOWN	DRAWN BY: LT